


1 2 3 4 5 6 7 8

THE INFORMATION CONTAINED IN THIS DRAWING IS THE SOLE PROPERTY OF APICAL INDUSTRIES ANY REPRODUCTION IN PART OR WHOLE WITHOUT THE WRITTEN PERMISSION OF APICAL INDUSTRIES IS PROHIBITED.

REVISIONS			
REV	DESCRIPTION	DATE	APPROVED
	LAST PROTOTYPE REVISION: PR1		N/C
N/C	INITIAL RELEASE	07/09/09	P BRAVO

NOTES:

1. STRIP ELECTRICAL WIRE (F/N 1) SUFFICIENTLY AND INSTALL TERMINALS (F/N 2 & 3).

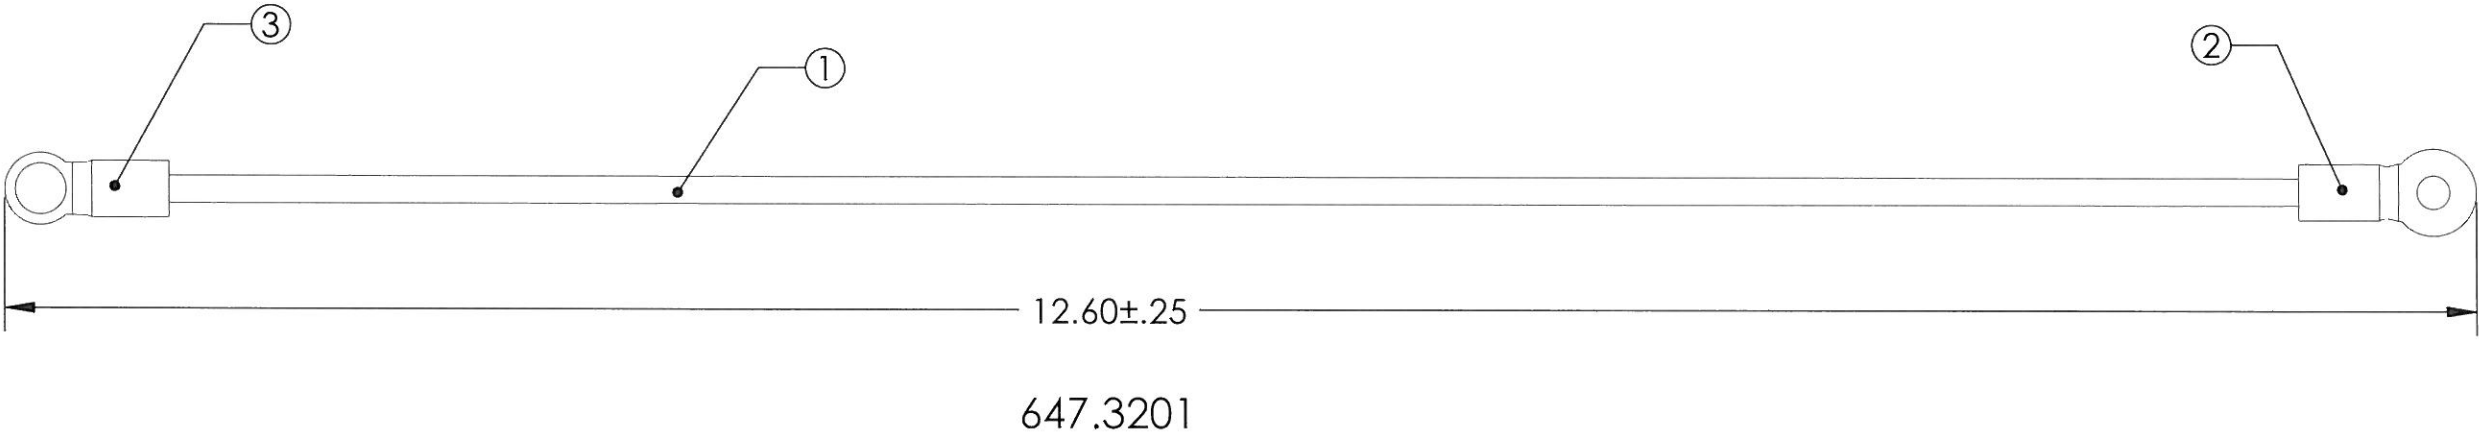

	1	3	601.2998	TERMINAL	MS25036-157	
	1	2	601.2997	TERMINAL	MS25036-156	
	1 FT	1	601.3013	ELECTRICAL WIRE	MW22759/16-10-9	10 GA
	X		647.3201	GROUNDING CABLE ASSY		
	.3201	FIND #	PART #	DESCRIPTION	MAT'L	SPEC.
QTY			PARTS LIST			
NEXT ASSY (S)			ORIGINAL DATE (MO-DA-YR) 06-25-09	<b>APICAL INDUSTRIES</b> 2608 TEMPLE HEIGHTS DR. OCEANSIDE, CA. 92056-3512 (760)724-5300		
647.1300			DRAWN BY J. JACKSON			
			CHECKER D. BARKER			
			DRAWING APPROVAL P. BRAVO 07-09-09	<b>GROUNDING CABLE ASSY</b>		
			CONTRACT NO.			
			UNLESS OTHERWISE SPECIFIED DIMENSIONS ARE IN INCHES TOLERANCES ARE 2 PLACE DECIMALS ± .01 3 PLACE DECIMALS ± .005 ANGLES ± .5°	SIZE B	CAGE CODE 07MZ6	DWG. NO. 647.3200
				SCALE NONE		REV. N/C
						SHEET 1 OF 1